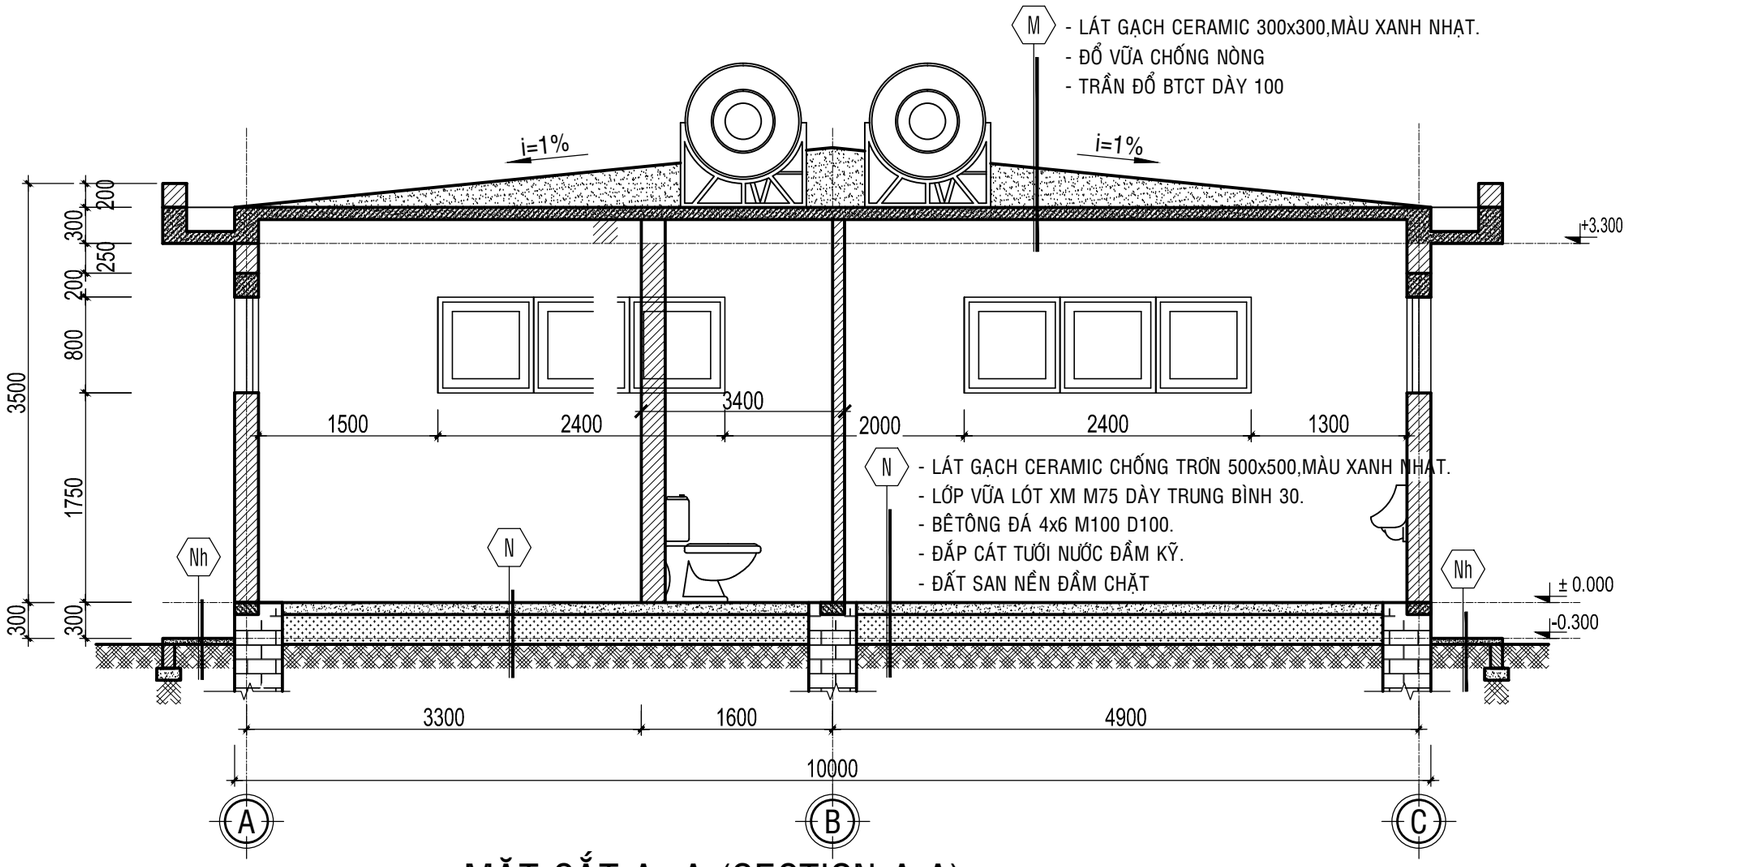

MẶT CẮT A- A (SECTION A-A)

TL: 1/50

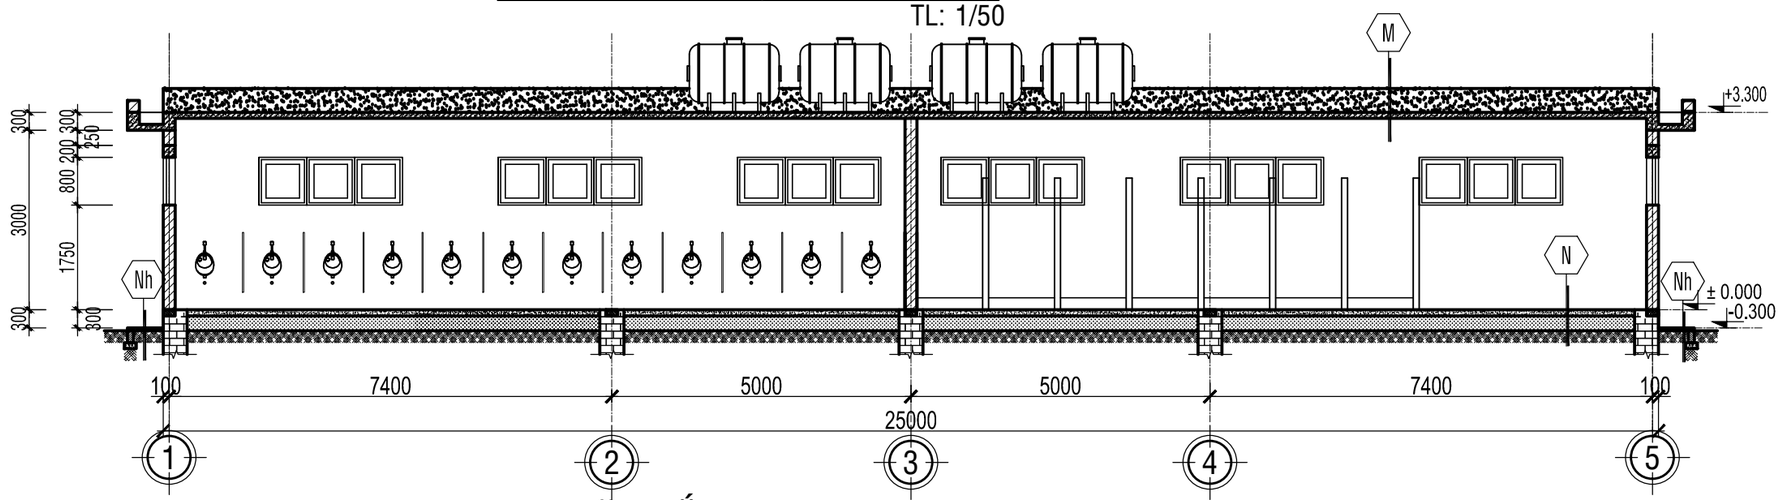

MẶT CẮT B-B (SECTION B-B)

TL: 1/100

MINISTRY OF TRANSPORT VIETNAM		ENGINEERING DESIGN CONSULTANT	REMARKS:	DA NANG-QUANG NGAI EXPRESSWAY DEVELOPMENT PROJECT Package: Station:	
CLIENT	PROJECT MANAGEMENT CONSULTANT	The Joint Venture of Nippon Koei Co., Ltd. Nippon Engineering Consultants Co., Ltd. Chodai Co., Ltd. Thai Engineering Consultants Co., Ltd.			
VIETNAM EXPRESSWAY CORPORATION	PROJECT MANAGEMENT UNIT NO.85				

	PREPARED BY	CHECKED BY	APPROVED BY	DRAWING TITLE	
NAME	Nguyen Van Hoa	K. Nishimura	Ichizuru Ishimoto	SECTION A-A,B-B OF TOILET MrJT CdT A-A,B-B NHª V˙ SINH	
SIGNATURE				SCALE	DRAWING NO. / REV. NO.
DATE				1/50	PA 0205