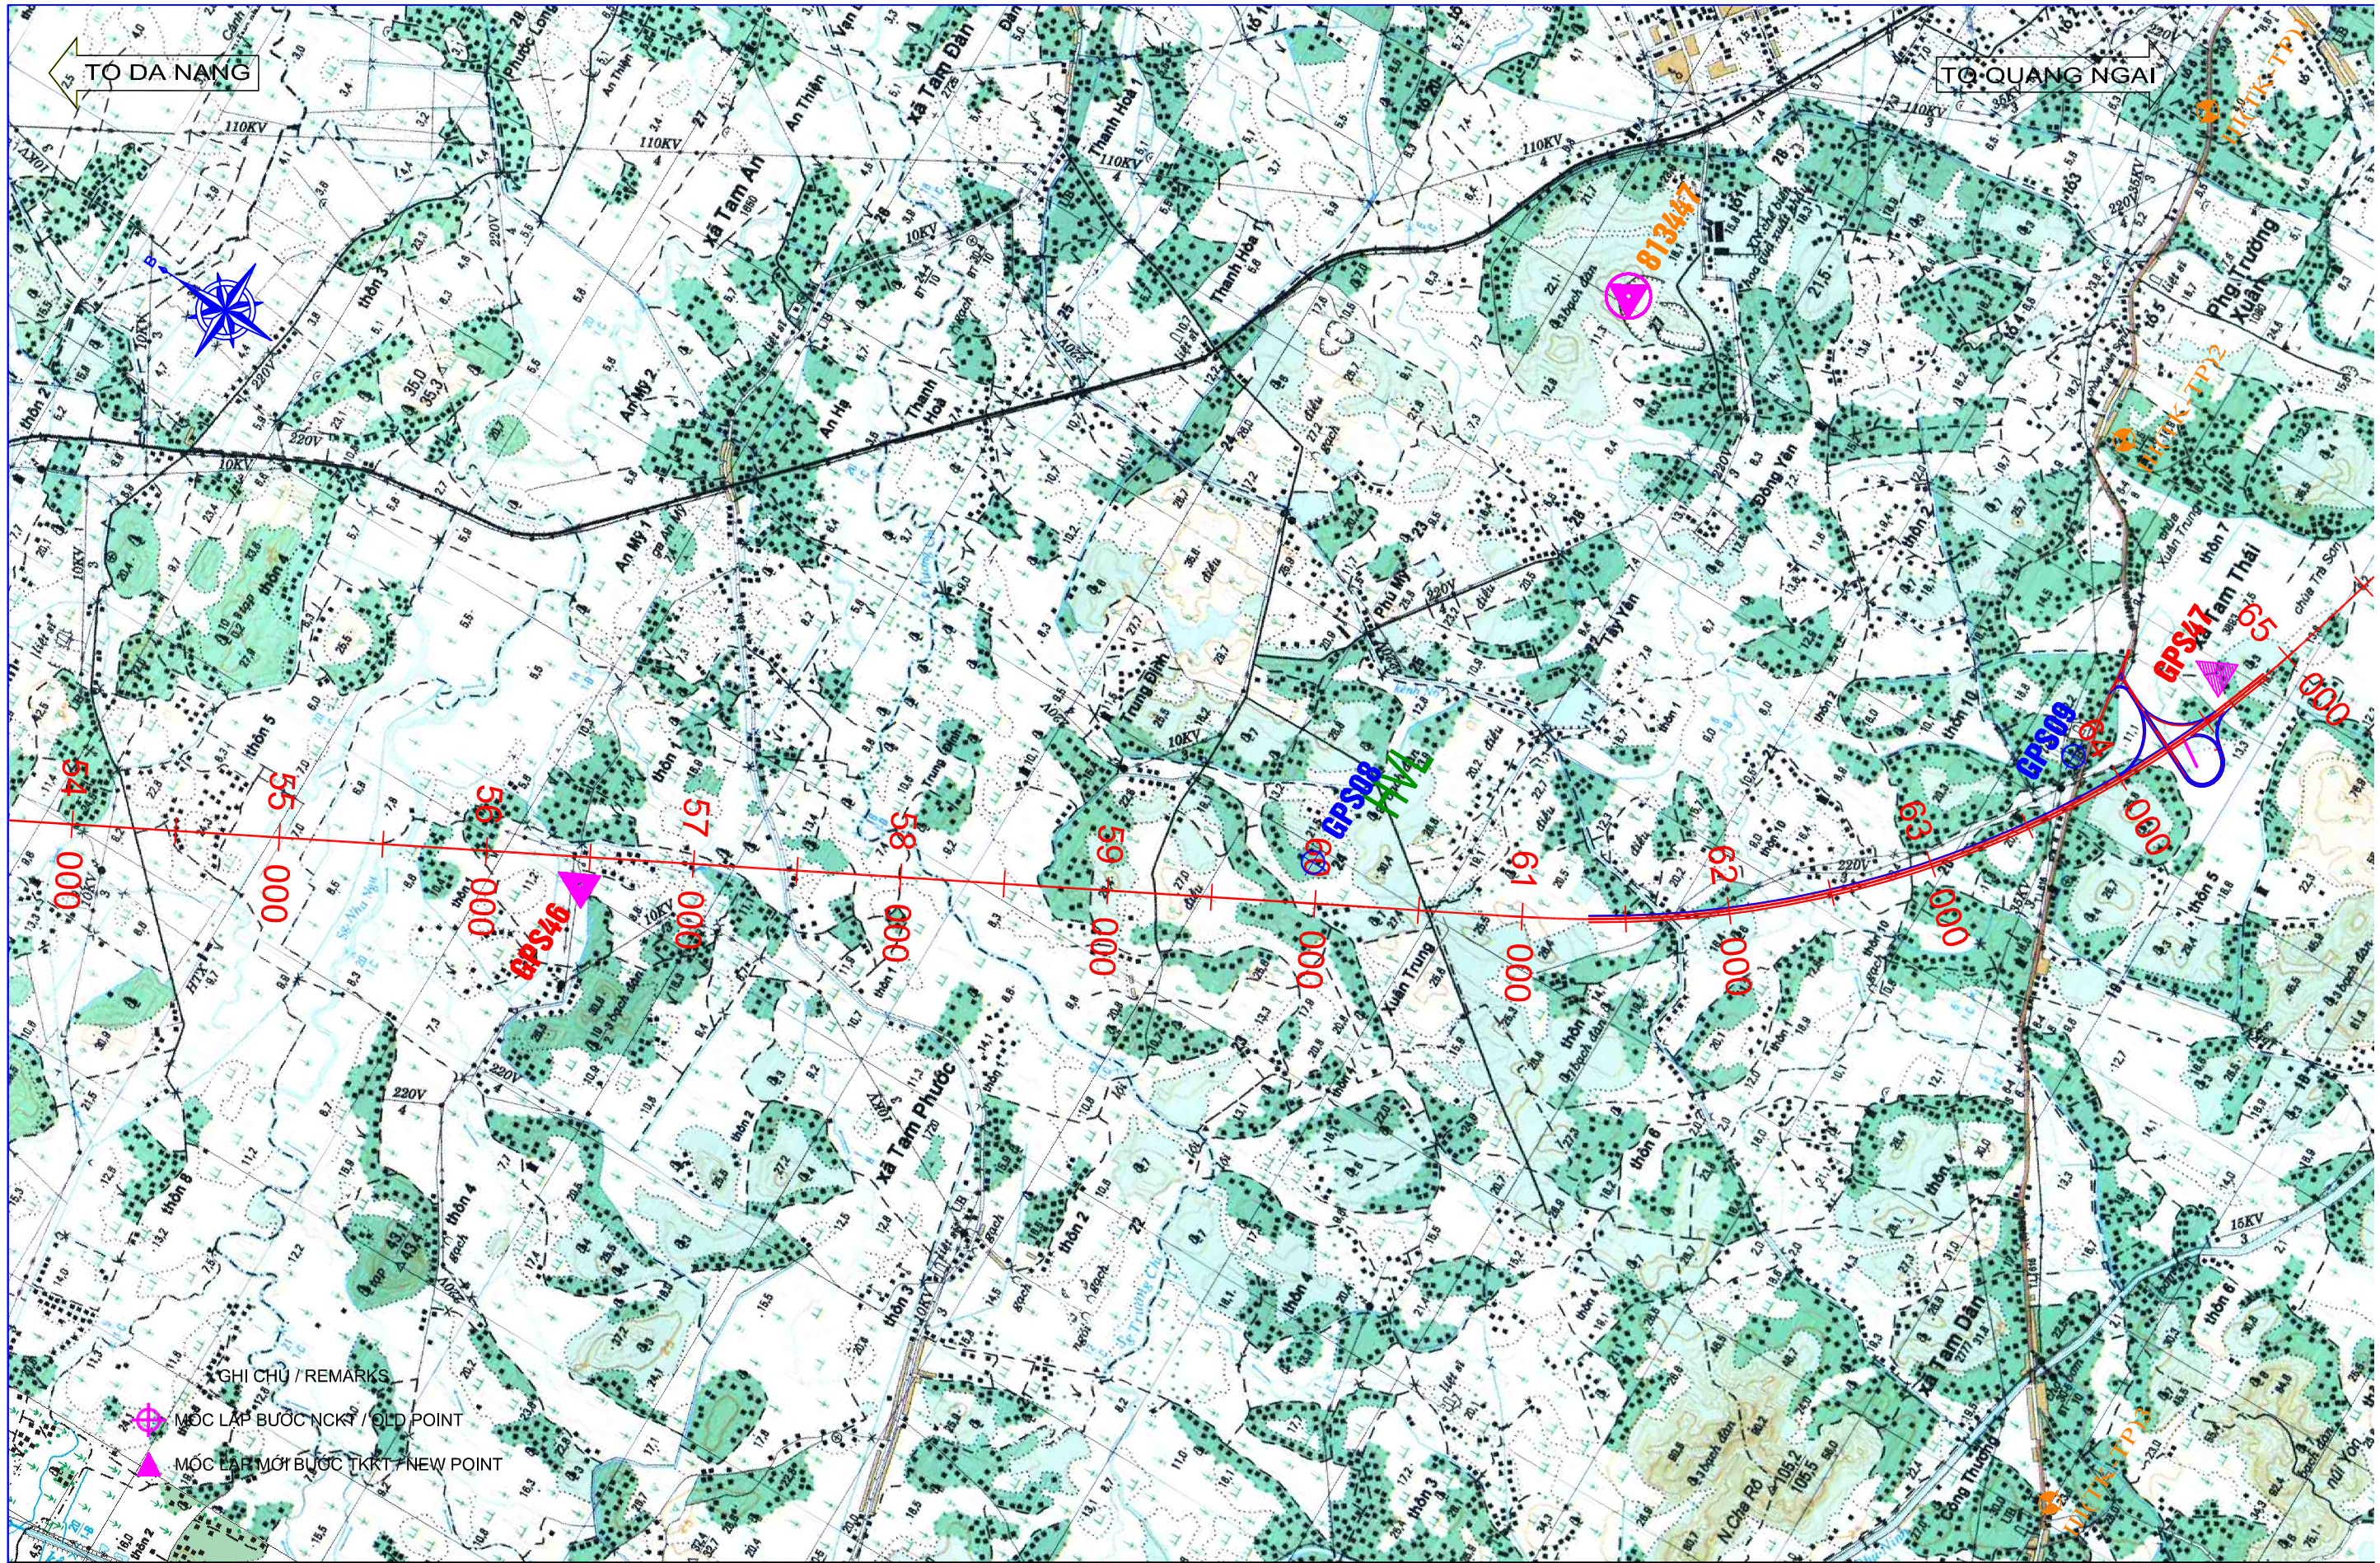

MINISTRY OF TRANSPORT

PROJECT MANAGEMENT UNIT NO.85

NIPPON KOEI CO., LTD.
NIPPON ENGINEERING CONSULTANTS CO., LTD.
CHODAI CO., LTD.
THAI ENGINEERING CONSULTANTS COMPANY LIMITED

CONSULTING SERVICES
FOR

DETAILED DESIGN FOR DA NANG - QUANG NGAI EXPRESSWAY DEVELOPMENT PROJECT

DANG NANG CITY - QUANG NAM PROVINCE - QUANG NGAI PROVINCE

DETAILED DESIGN STAGE

ALIGNMENT OF THE PROJECT AND LOCATION OF GPS POINTS

SCALE OF: 1/ 30 000	DRAWING NO.: DN_QN-MAP-006
PUBLIC TIME: 01 REPAIR TIME: 00	CODE OF PROJECT: